WALL PARTITION KEY :

P1 TYPICAL PARTITION (UNO):
⅝" GYP. BD BOTH SIDES, 3-5/8" MTL. STUDS (6" STUDS AT KITCHEN), 24" O.C.STUDS AND SOUND INSULATION TO EXTEND TO METAL DECK. GYP. BD. TO EXTEND TO 6" ABOVE CEILING OR TO DECK WHERE NO CEILING.

P2 SAME AS P1 WITHOUT SOUND INSULATION

P3 INSTALL RESILIENT CHANNELS, 24" O.C. AND ONE ADDITIONAL LAYER 5/8" GYP. OVER EXISTING PARTITION (AND NEW PARTITION SECTIONS AT CORRIDOR 135)

P4 SAME AS P2 WITH MOISTURE RESISTANT GYP. BD. ON BOTH SIDES.

P5 SAME AS P1 WITH MOISTURE RESISTANT GYP. BD. ON "WET" SIDE. EXTEND WALL TO FLOOR DECK ABOVE.

NEW PARTITIONS

SIDE OF WALL WITH P3 FINISH

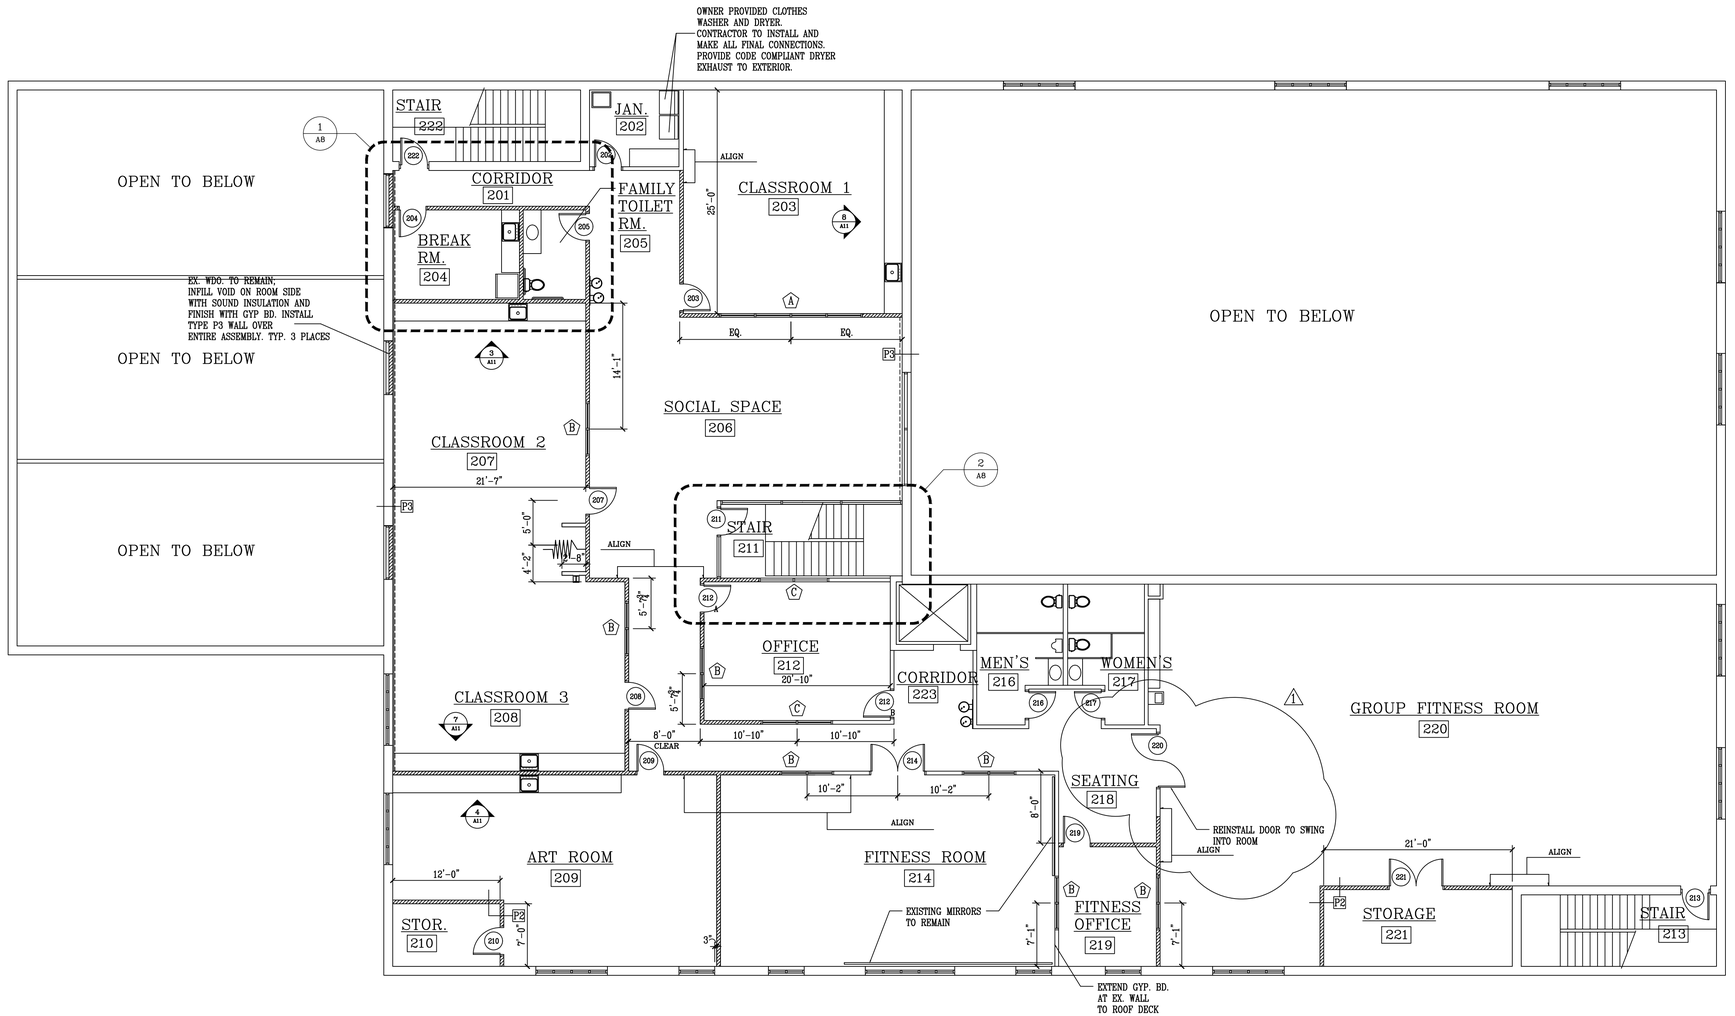

1 COMPOSITE PLAN-SECOND FLOOR
1/8"=1'-0"

0 4 8 12 16 20

REVISIONS
10-1-18

MODIFICATIONS TO WALDORF SENIOR & RECREATIONAL CENTER

CHARLES COUNTY, MARYLAND

COPYRIGHT RL LITTEN & ASSOCIATES, ARCHITECTS, LLC. NO PORTION OF THIS DRAWING MAY BE REPRODUCED, STORED OR TRANSMITTED BY ANY MEANS WITHOUT PRIOR WRITTEN PERMISSION FROM THE ARCHITECT.

"I CERTIFY THAT THESE DOCUMENTS WERE PREPARED OR APPROVED BY ME, AND THAT I AM A DULY LICENSED ARCHITECT UNDER THE LAWS OF THE STATE OF MARYLAND. LICENSE NUMBER 7959, EXPIRATION DATE DECEMBER 31, 2019"

R.L. LITTEN & ASSOCIATES, ARCHITECTS, LLC
300 CHARLES STREET, SUITE 4
P.O. BOX 1920, LAPLATA, MD 20646 (301) 934-1471

KL
RL
7-2-18
17-32

A5